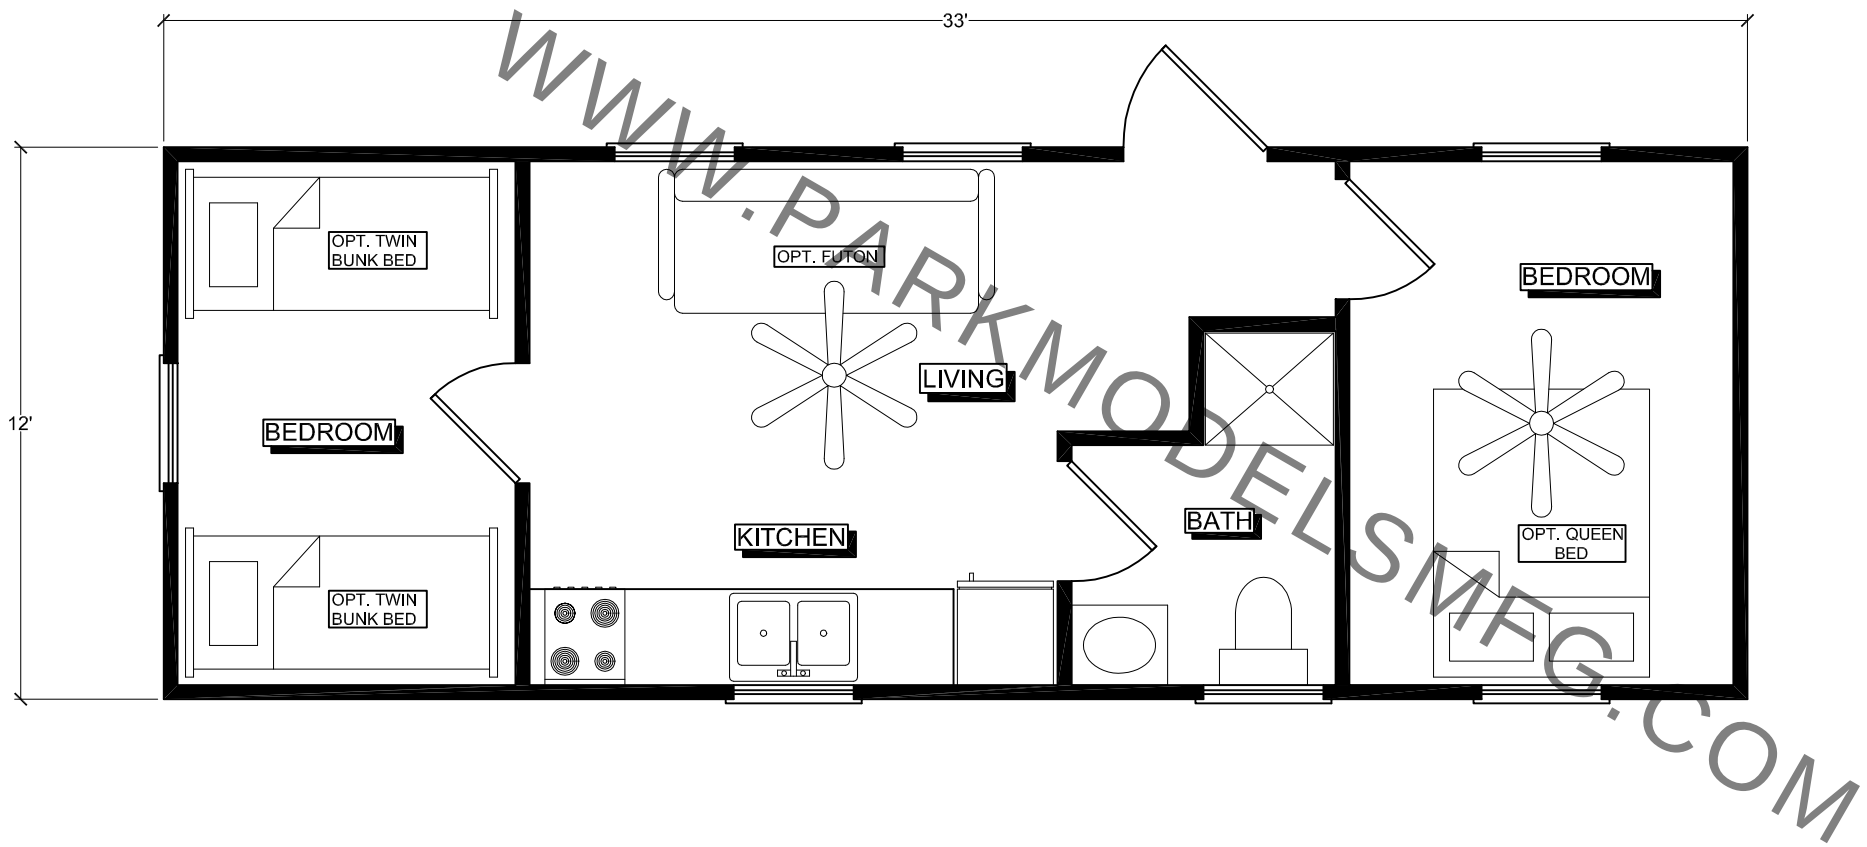

WWW.PARKMODELSMFG.COM

1 A1 FLOOR PLAN 1/4" = 1'

REVISION	DATE

UNIT NAME:
KENAI 12' x 33'

2051 INDUSTRIAL PARK BLVD
CAIRO, GA 39828
O: 800-319-5427 F: 229-378-2885

PARK MODELS MANUFACTURING INC.

DRAWN BY:
B. EDENFIELD
DATE:
12/21/05
SCALE:
1/4"=1'
SHEET
A1