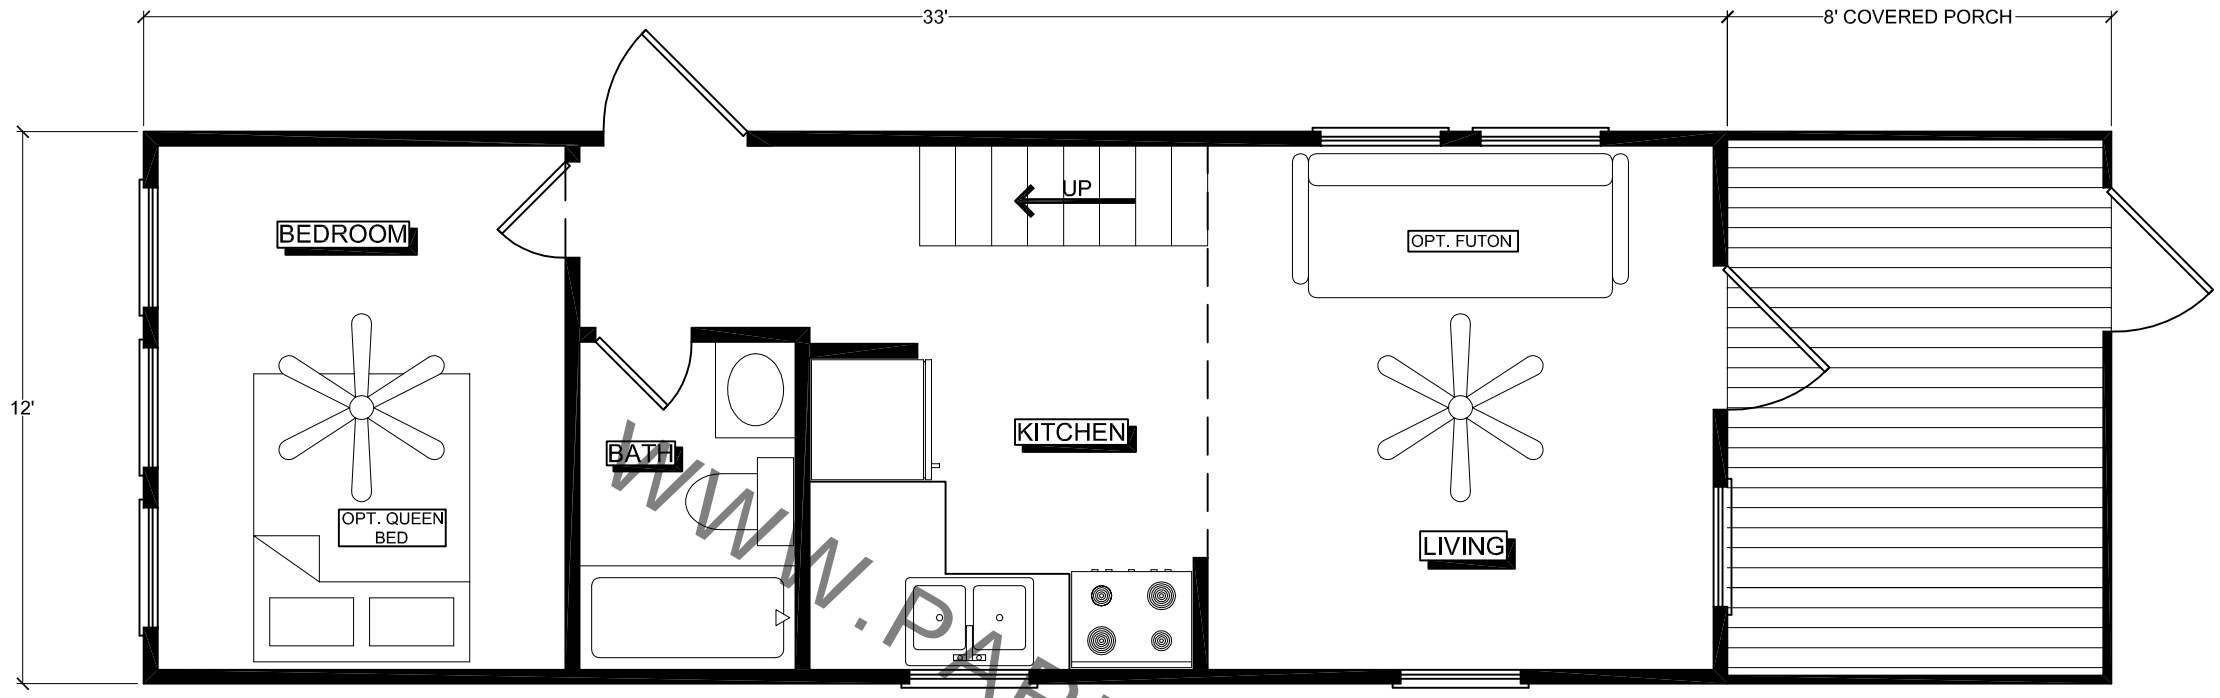

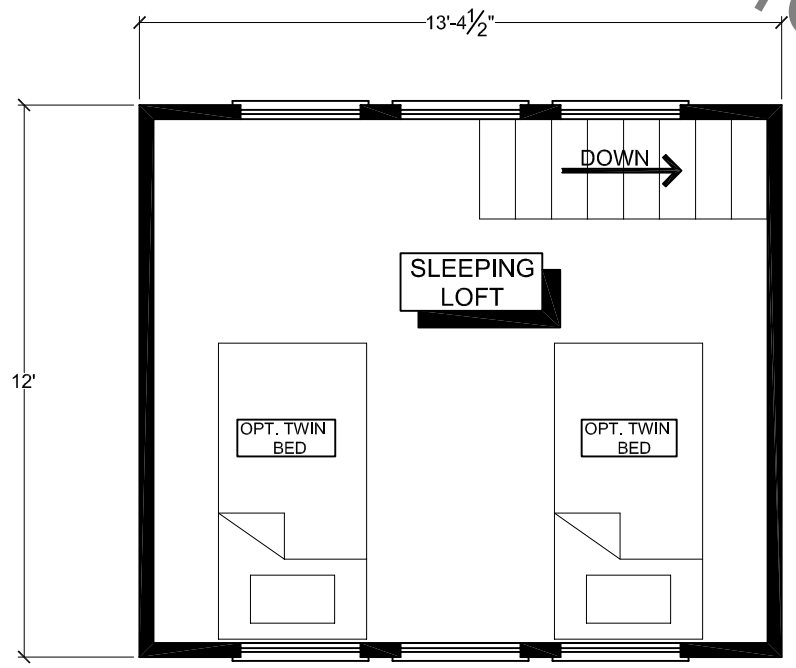

WWW.PARKMODELSMFG.COM

1 A1 FLOOR PLAN 1/4" = 1'

REVISION	DATE

UNIT NAME: KODIAK

2051 INDUSTRIAL PARK BLVD
CAIRO, GA 39828
O: 800-319-5427 F: 229-378-2885

PARK MODELS MANUFACTURING INC.

DRAWN BY: B. EDENFIELD

DATE: 11/21/05

SCALE: 1/4"=1'

SHEET A1